
Gillis Thomas Company

Dallas Office: 214-750-1200
Denver Office: 303-322-1100


2617 Andjon Drive-Dallas-TX

Total Square Footage:	15,045
Warehouse Square Footage:	12,345
Office square footage:	2,700

Clear Height (ft.):	12'
Truck Apron Depth (ft.):	0
Truck Doors:	7
Rail Doors:	1
Parking:	Heavy
Sprinklered:	No

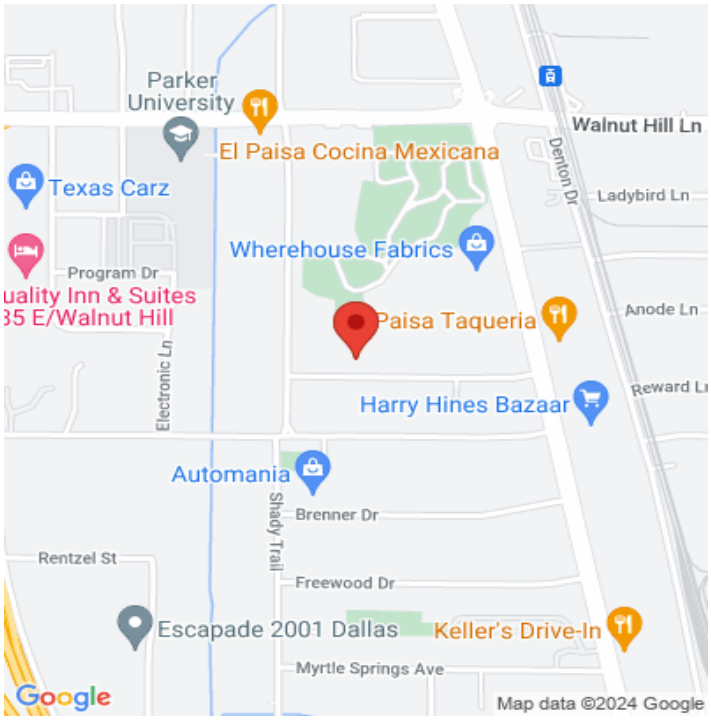

Floor Plan

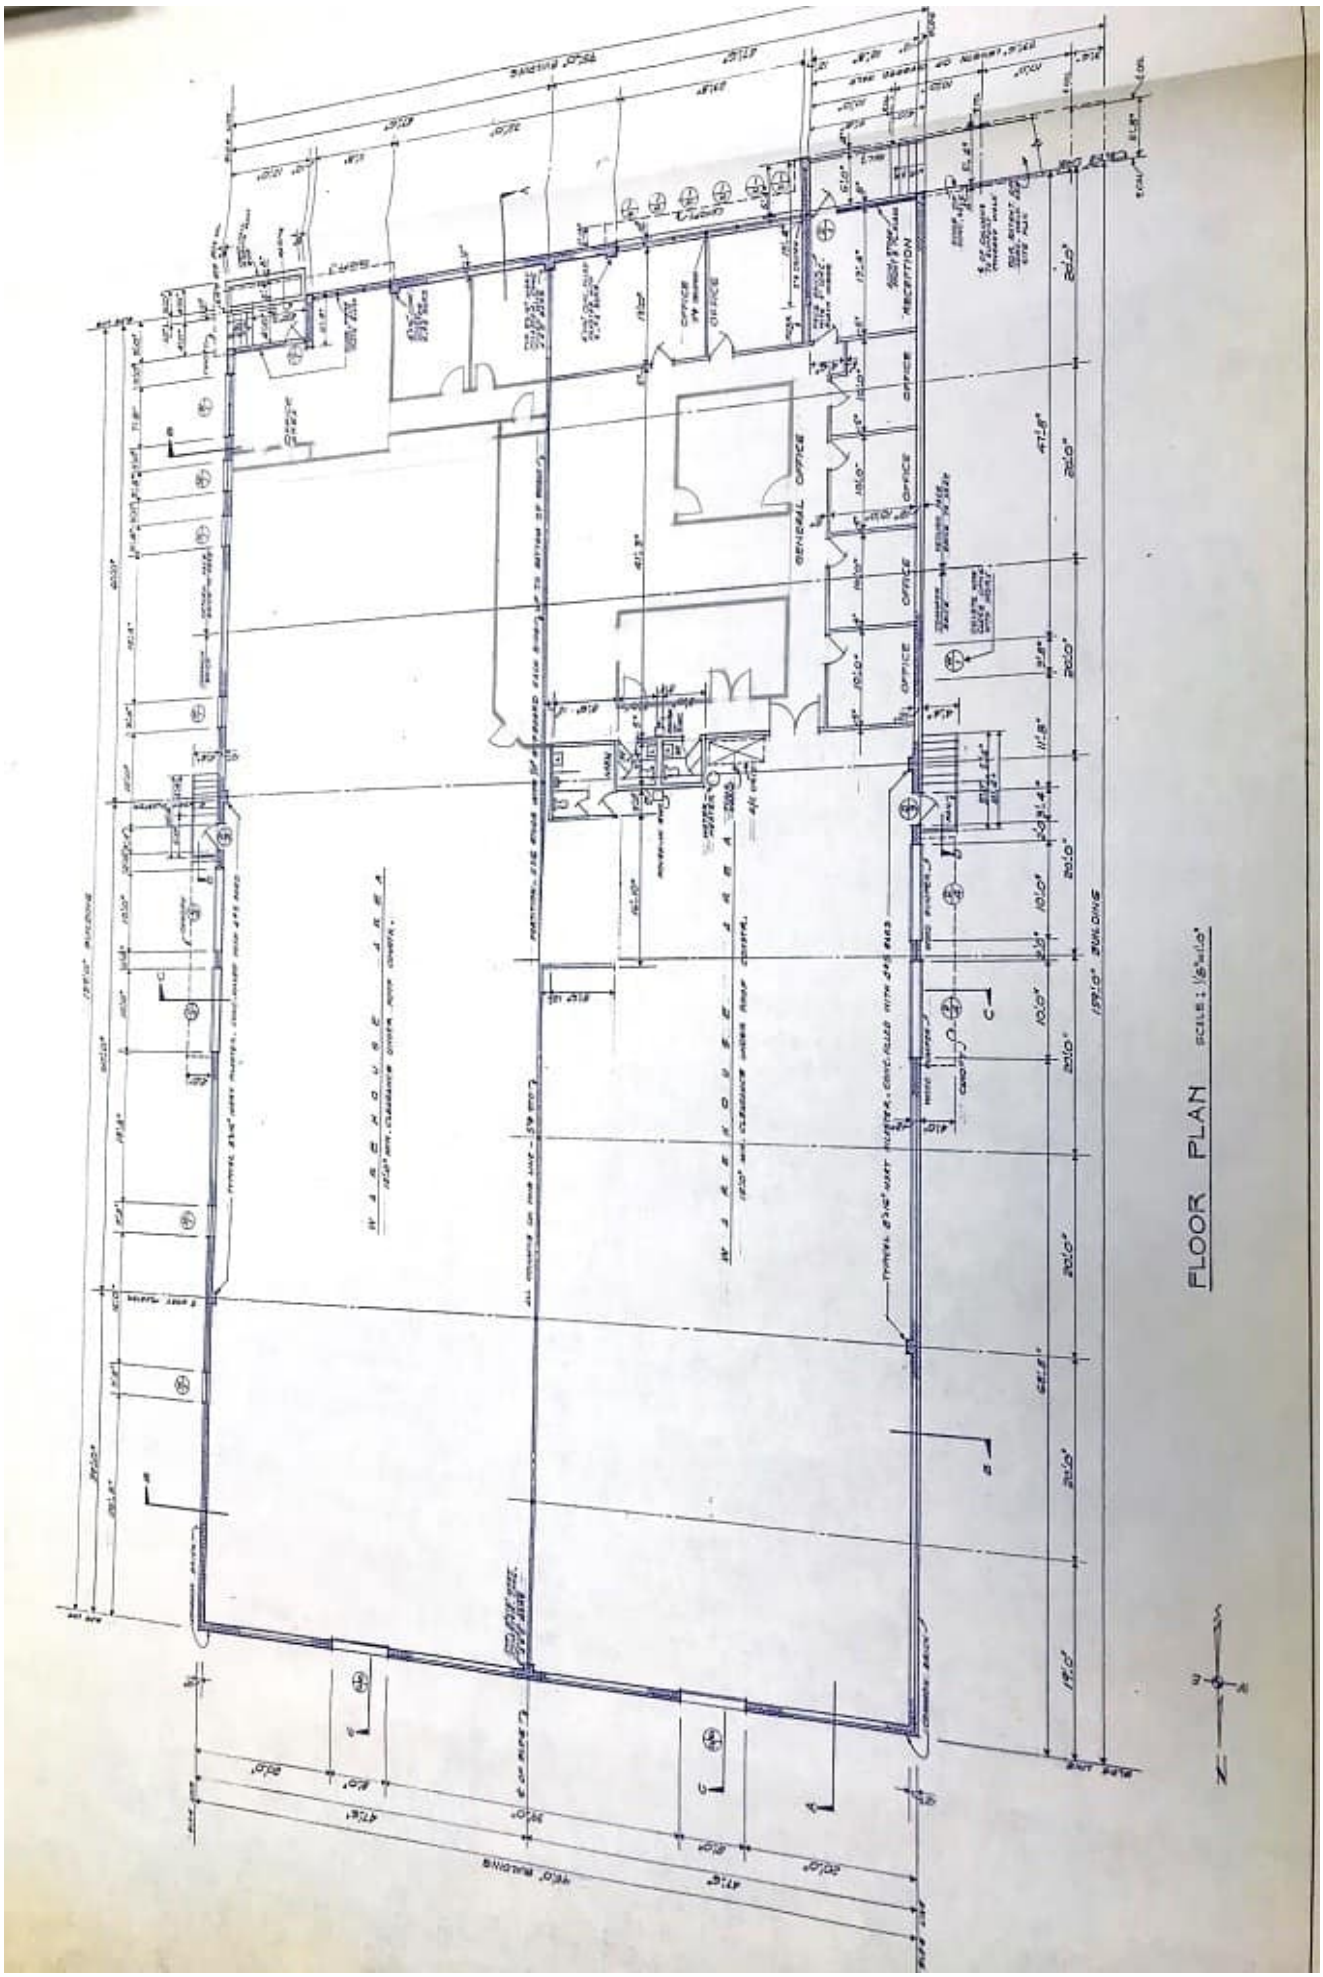
FLOOR PLAN
SCALE: 1/8"=1'-0"
GENERAL OFFICE
OFFICE
RECEPTION
WAREHOUSE AREA
WAREHOUSE AREA